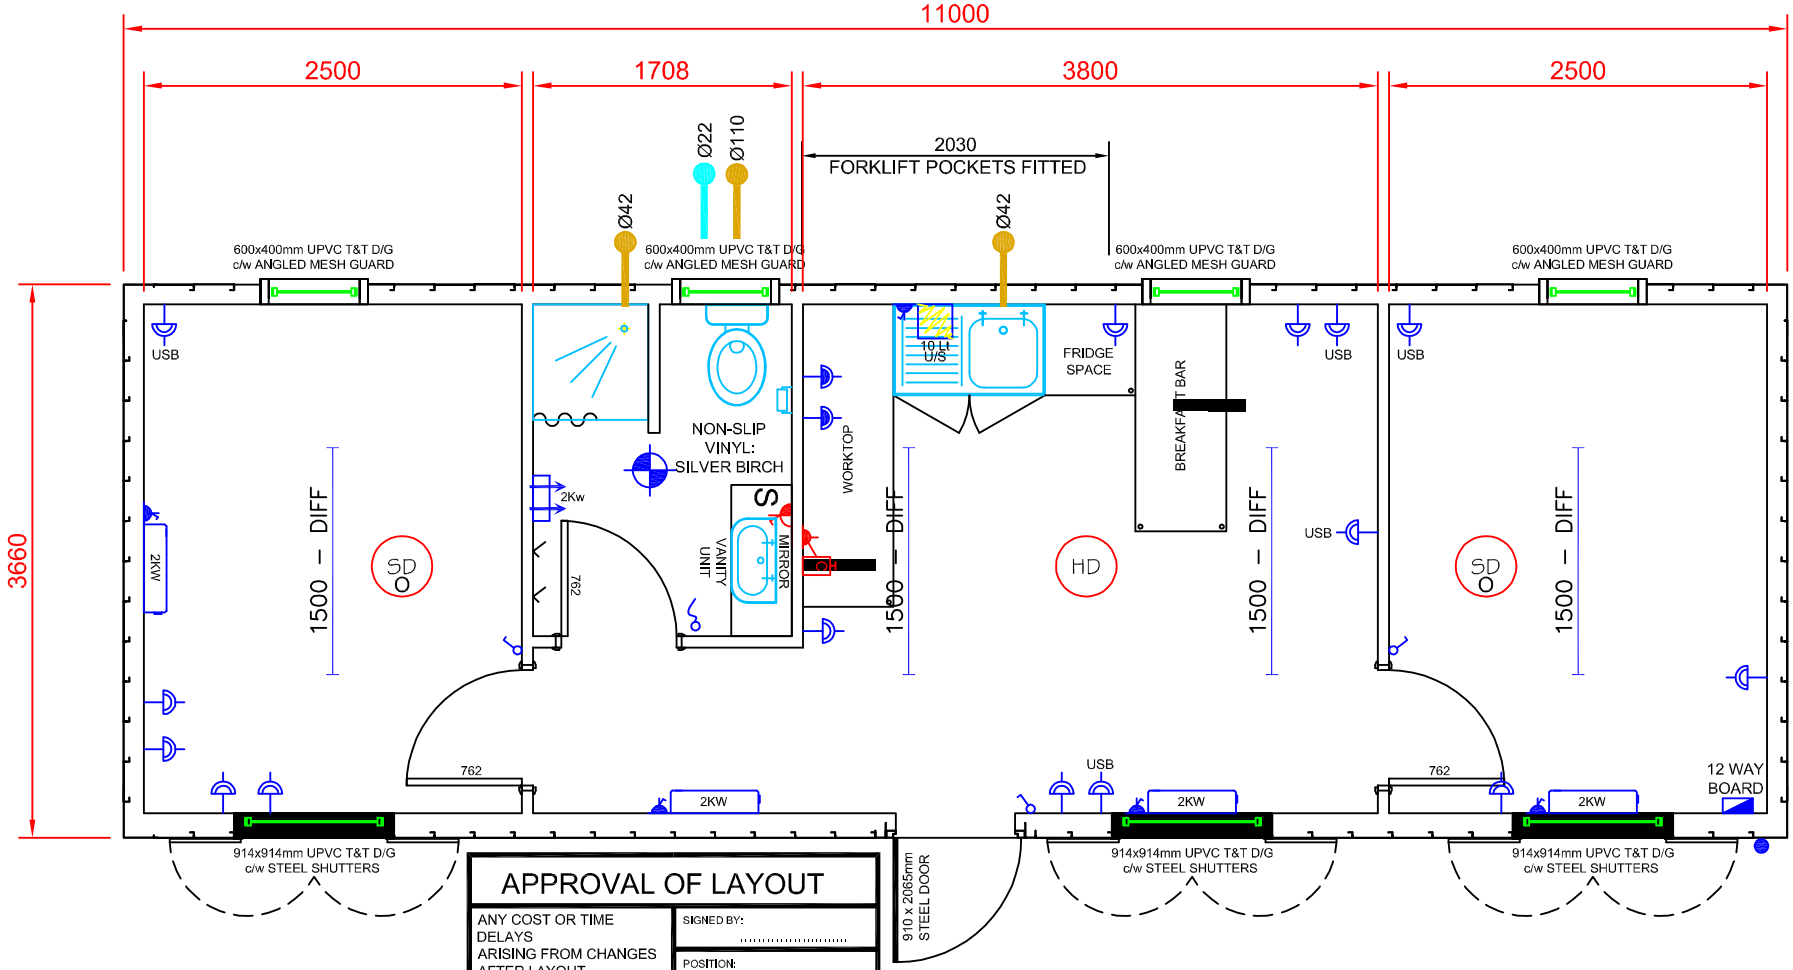

APPROVAL OF LAYOUT

ANY COST OR TIME DELAYS ARISING FROM CHANGES AFTER LAYOUT APPROVAL WILL BE CHARGEBLE TO THE CLIENT.	SIGNED BY: .....
	POSITION: .....
	DATE: .....

WORK WILL NOT COMMENCE ON THIS PROJECT UNTIL A SIGNED DRAWING INDICATING APPROVAL OF LAYOUT IS RECIEVED.

[redacted]

* ALL PIPEWORK TO BE WHITE PLASTIC*

REV	DATE	BY	DESCRIPTION
A	18/09/15	CH	USB socket type added, high level windows added to rear elevation.

EXTERNAL FINISH;	FLAT SIDED MILD STEEL CORNER LIFTING POINTS STAIRCASE BRACKET FITTED: NO
COLOUR;	TBA
INTERNAL FINISH;	FLOOR COVERING: 2mm VINYL (GRAPHITE GREY) WALLS: VINYL FACED PLASTERBOARD WHITE DOLOMITE CEILING: VINYL FACED PLASTERBOARD WHITE DOLOMITE SKIRTING & TOP LATH: WHITE PVC
INSULATION;	WALLS: 80mm CLADDING ROLL CEILING; SPRAY FOAM FLOOR: 80mm CLADDING ROLL

LEGEND

- USB — DOUBLE 13A SOCKET c/w USB
- C — COOKER POINT
- S — TWO PIN SHAVER SOCKET

CLIENT.	DATE.	DRAWN BY.	CHECKED BY.
---	18/09/15	CH	----

PROJECT.	DRAWING No.	SCALE.	REV
36' x 12' Accommodation Cabin	PPS2399-01	1:50 @ A4	A

This drawing and design are the sole property of Space Projects UK Ltd and must not be copied, loaned or communicated in whole or part to any third party without consent from the company. Copyright © 2014