*** ALL LOCKS TO BE SUITED ***

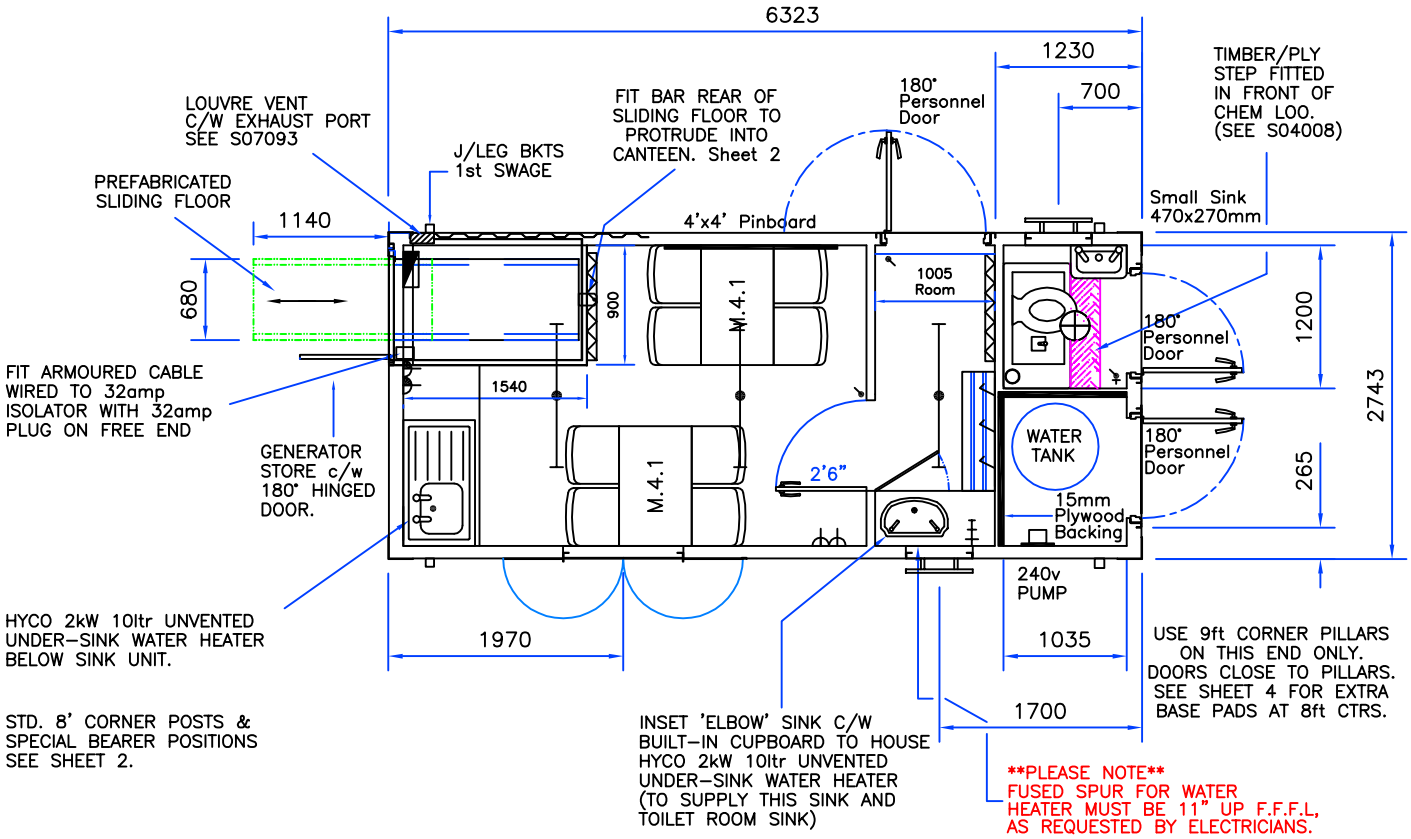

NOTE: SOCKETS TO BE WIRED AS RADIAL CIRCUIT (NOT RING FINAL)

END WALL BEHIND SINK, WORKTOP AND GENERATOR HOUSING PLUS FIRST PANEL BACK ALONG SIDE WALLS TO BE WHITE 'STELVATITE' PANELS
REMAINDER OF UNIT TO BE LINED WITH EGB2001 & INSULATED.
MONO WHITE CEILING PANELS AND WOODSTAIN TRIM.
'POLYFLOR' VINYL FLOORING.

KEY TO SYMBOLS

	Consumer Unit
	3' Oil Filled Radiator
	Twin Skt., 300mm above F.F.L.
	Twin Skt., 1000mm above F.F.L.
	4' Fluorescent Light
	Bulkhead Light
	Pullswitch
	Light Switch
	Earth Bond

PLEASE NOTE
FIT HOOK & EYES TO DOORS ON END ELEVATION

APPROVAL BOX
Customer:
Signature:
Name:
Date:

ISSUE	DATE	DESCRIPTION
2	04/10/07	Customer Request; 180° Doors Added
1	28/06/07	FIRST ISSUE

TITLE Mac Containers Welfare Unit

Mac Containers

DRAWN	JT	DATE	28/06/07	DRG. No.
APPROVED		DATE		MAC_OP2010V02
CHECKED		DATE		Sht.1 of 5